

FEATURES & BENEFITS

CONSTRUCTION

Fountain is made of 18 gauge and bottle filler, 14 gauge Type 304 stainless steel with a satin finish that resists stains and corrosion, and have soft, rounded corners. Unit features stainless steel satin finish back panels, vandal-resistant bottom plates, and 1-1/4" integral trap.

FREEZE-RESISTANT VALVES

Fully engineered system with the pneumatic-operated, freeze-resistant valves mounted in cabinets that are installed on the inside wall where room temperature does not drop below 50° F (10° C). When valves goes to off position, water left in supply line between valve and bubbler or bottle filler drains back into waste inside cabinet, protecting the unit from freezing, and allowing fountain to function year-round.

BUBBLER HEADS

Polished chrome-plated brass bubbler heads with integral basin shank for added strength. Shielded, angled stream opening provides a steady, sanitary source of drinking water at .45 gpm.

VANDAL RESISTANT

The bubbler heads, push buttons, drain strainers and bottom plates are locked in place, discouraging unwanted vandal tampering.

BACK PANELS

Stainless steel back panels helps to protect the wall from inadvertent splashing, and its decorative satin finish increases location visibility.

OPTIONS

- Support Frame: Model 6800 universal in-wall mounting support for use with most fountains.
- Mounting Plate: Model 6700.4 "Hi-Lo" universal mounting plate for most dual bubbler fountains.
- Mounting Plate: Model 6700R, on-wall mounting plate for model 1920.
- Mounting Plate: Model 6700, in-wall mounting plate for model 1920.

For more information, visit www.hawscow.com or call (888) 640-4297.



SPECIFICATIONS



Model 1119FRP vandal-resistant wall mounted barrier-free freeze-resistant drinking fountain and bottle filler shall include dual 18 gauge Type 304 Stainless Steel satin finish basins, 14 gauge Type 304 Stainless Steel bottle filler bracket, polished chrome-plated brass vandal-resistant bubbler heads, 1 gpm (3.78 L) laminar flow bottle filler, polished chrome-plated brass push-buttons which operate pneumatic valves housed in insulated cabinets, installed on the inside wall where room temperatures do not drop below 50° F (10° C), self-draining water lines protect the unit from freezing, polished chrome-plated brass vandal-resistant waste strainers, stainless steel satin finish back panels, high and low fountain mounting levels, and 1-1/4" O.D. waste pipes.

The bottle filler requires a mounting plate; either the Haws model 6700 in-wall or the 6700R on-wall support plate.

APPLICATIONS

Perfect for either public or private outdoor settings, Model 1119FRP is a great fit in areas where aesthetics are important to the overall appeal of the architecture. This series is precisely mounted, making it a nice addition to any surrounding. Beautiful satin finish helps to maintain the fountains overall appeal so it always remains looking as new as it did when it was installed. Specifically, this type of wall mounted drinking fountain may be placed in settings such as: parks, schools, and other facilities where the temperature may drop into freezing conditions. Model meets all current Federal Regulations for the disabled including those in the Americans with Disabilities Act. Haws manufactures drinking fountains, faucets and electric water coolers to be lead-free by all known definitions including NSF/ANSI/CAN 61- Section 9, NSF/ANSI/CAN 372, California Proposition 65, and the Federal Safe Drinking Water Act. Product is compliant to California Health and Safety Code 116875 (AB 1953-2006), and NSF/ANSI/CAN 61: Q ≤ 1.







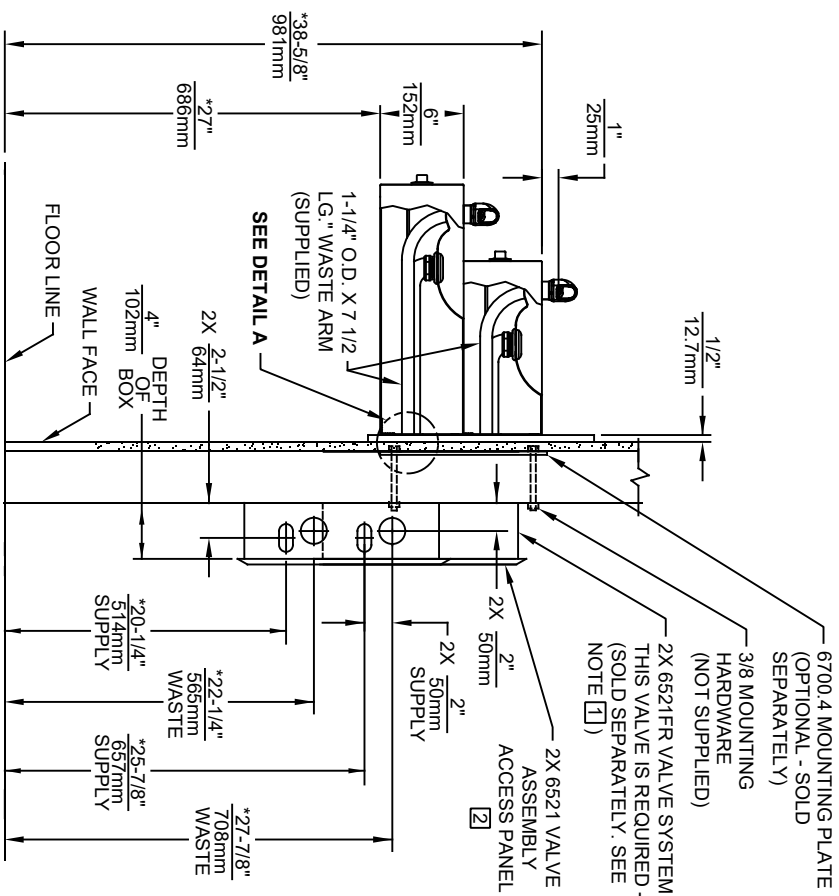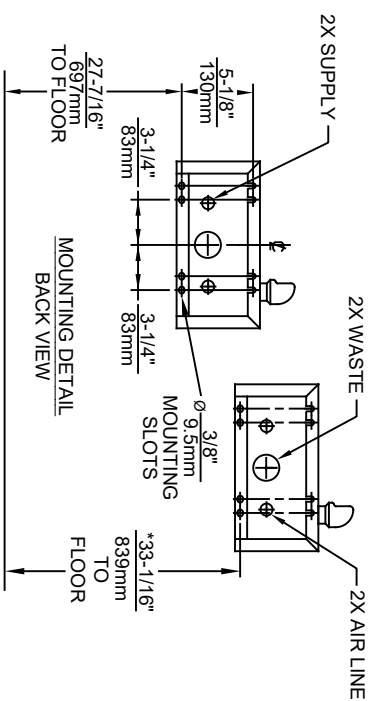

- | | | | | | |
|---------------------------|------------|----------|--------|--------------|----------|
| ECON. NO. REVISED PER BY: | | MODEL(S) | | PART NUMBER | |
| DRAWN: | ECON. 5900 | FW | | 000207662J.D | REVISION |
| DATE: | DATE: | CHKD: | | | |
| FELIX V. | 6/10/98 | JS | | | |
| APPROVED: | DATE: | | | | |
| | | | 1119FR | 15 | |

NOTES:



1. UNIT MAY BE RECESSED MOUNTED IN WALL AS SHOWN IN VIEW "C" OR SURFACE MOUNTED AS SHOWN IN VIEWS "A" AND "B".
2. VALVE MUST BE INSTALLED IN SPACE THAT MAINTAINS A MINIMUM OF 50°F (10°C).
3. DRINKING FOUNTAIN AND BOTTLE FILLER MODELS 1109FR & 1920FR EACH REQUIRE A SEPARATE 6521FR UNIT. DUAL DRINKING FOUNTAIN MODEL 1119FR REQUIRES TWO SEPARATE 6521FR UNITS. THE MODELS LISTED HERE ARE AVAILABLE SEPARATELY OR AS PART OF PRODUCT BUNDLES.

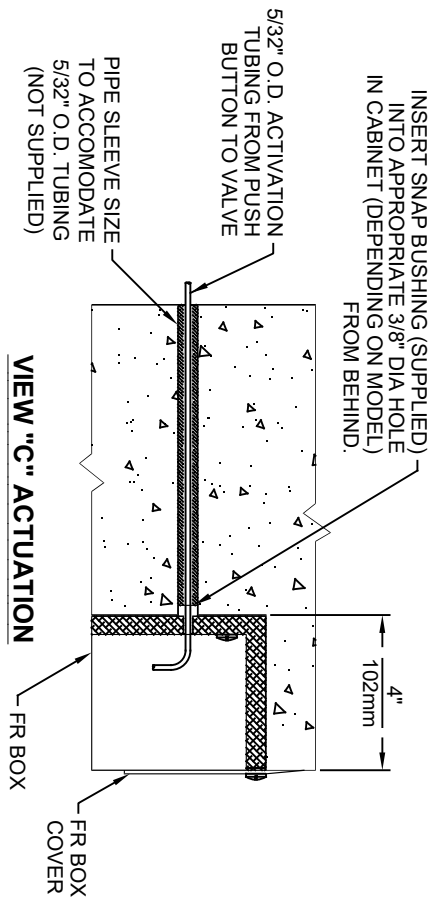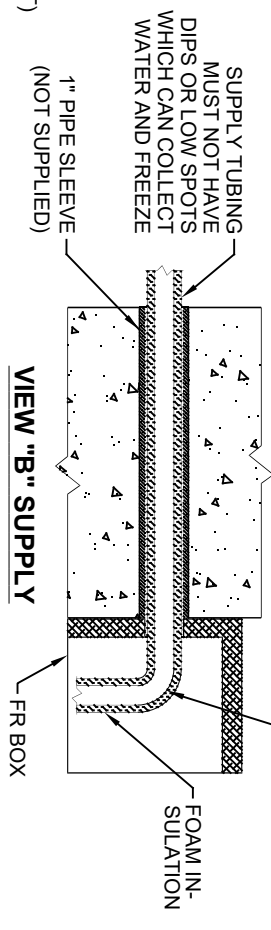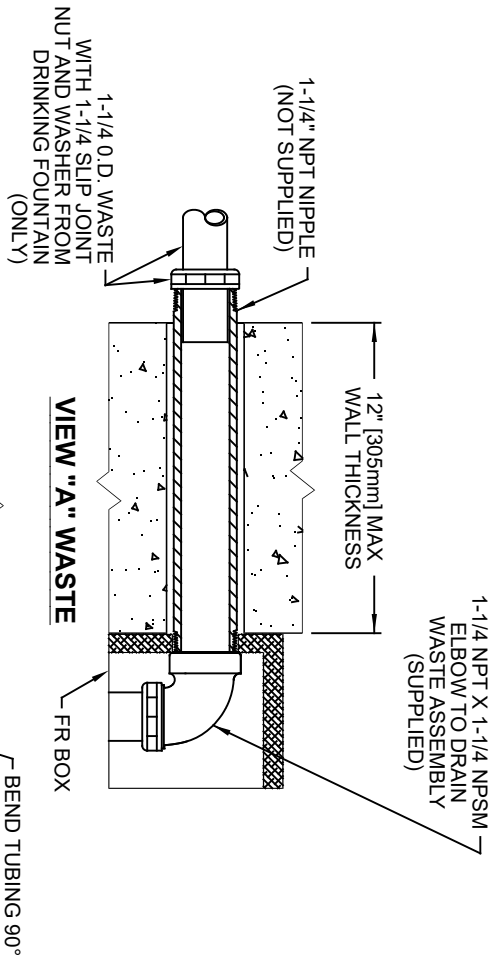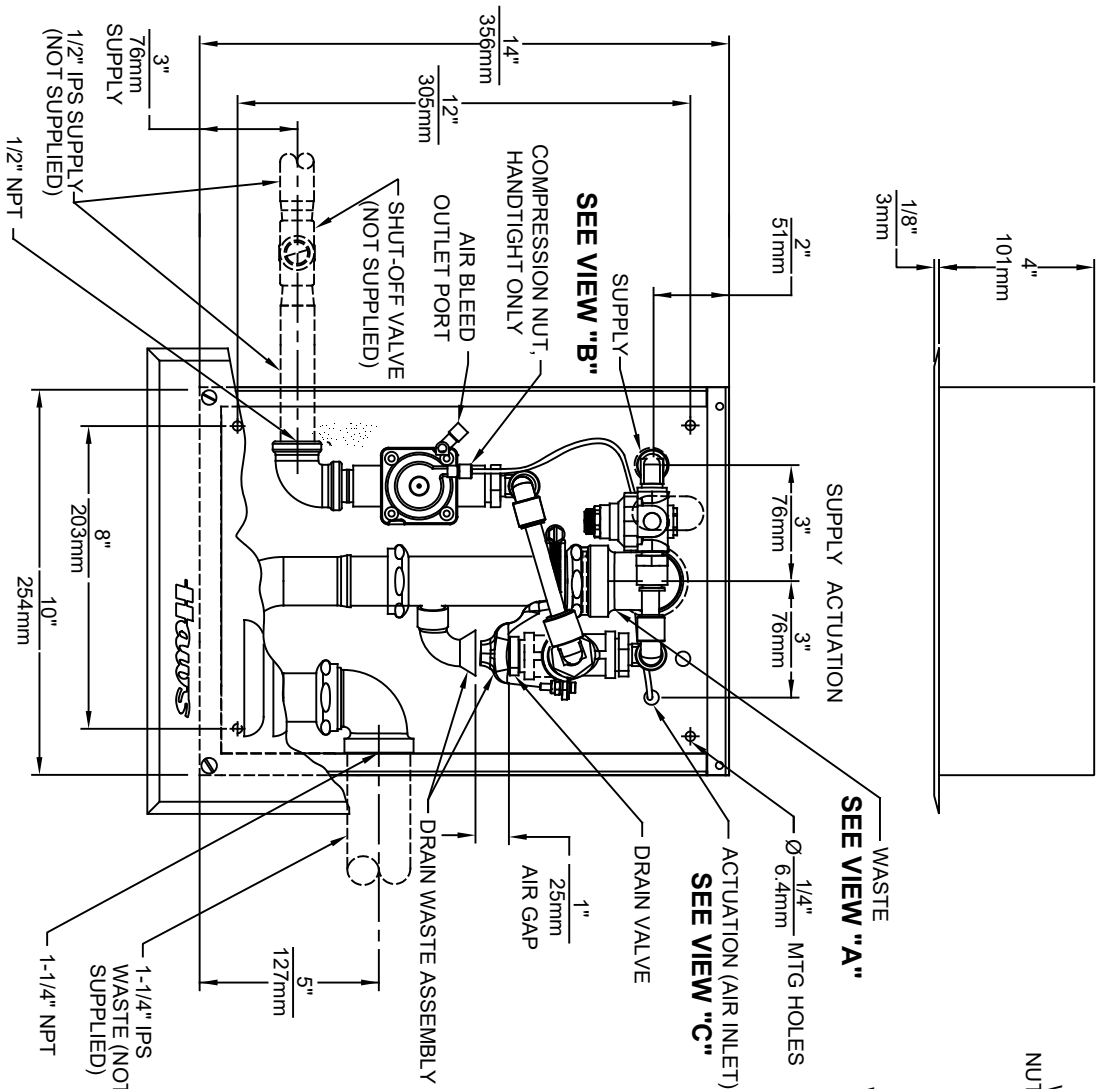

Haws

1455 KLEPPE LANE
SPARKS, NEVADA 89431
(775) 359-4712 FAX (755) 359-7424
E-MAIL: HAWS@HAWS.CO.COM
WEBSITE: WWW.HAWS.CO.COM




ECN NO. REVISED PERBY: JS		MODEL(S)	
DRAWN: CIL	DATE: 0992	CH/D	
APPROVED: FV	DATE: 070922	SCALE: 1:5	DRAWING TYPE: INSTALLATION
		SIZE: A	SHEET: 1 OF 1
PART NUMBER: 0002077820 D		DRAWING NO. REV: 09306A00 18	

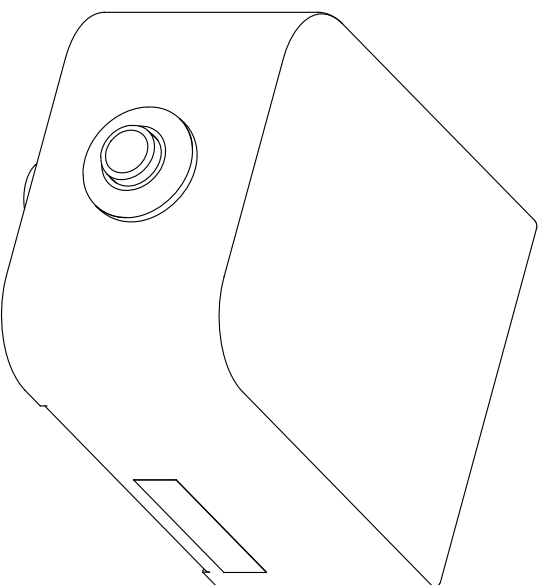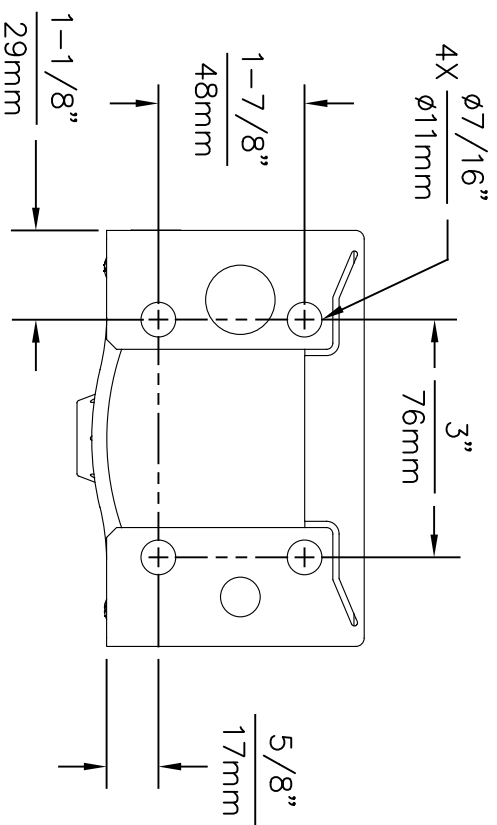

1455 KLEPPE LANE
SPARKS, NEVADA 89431
(775) 359-4712 FAX (775) 359-7424
E-MAIL: HAWS@HAWS.CO.COM
WEBSITE: WWW.HAWS.CO.COM

ECON NO. 5081		REVISED PER: FV		MODEL(S)		PART NUMBER	
DRAWN: DS		DATE: 05/25/16		1920FR		0510000491.D	
CHECKED: JS		DATE: 07/08/22				REVISION	
APPROVED: FV						6	
SCALE: NA		DRAWING TYPE: INSTALLATION		SIZE: A		SHEET 1 OF 3	

NOTES:
SEE SHEET 1

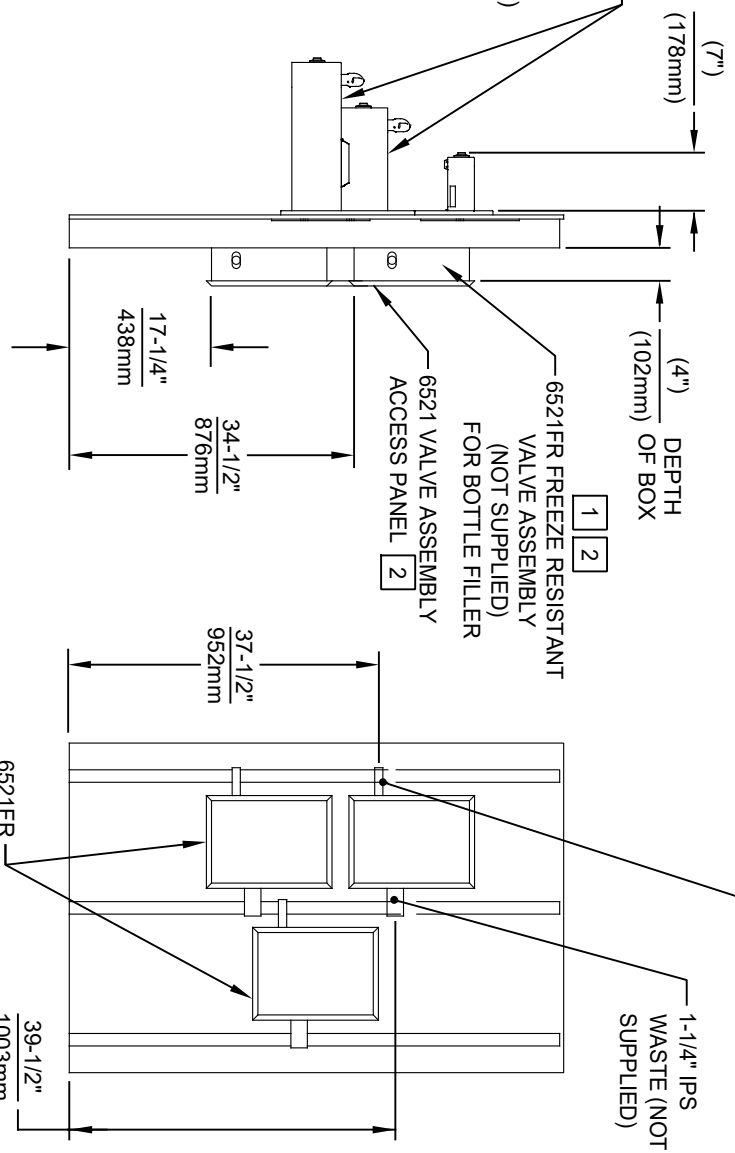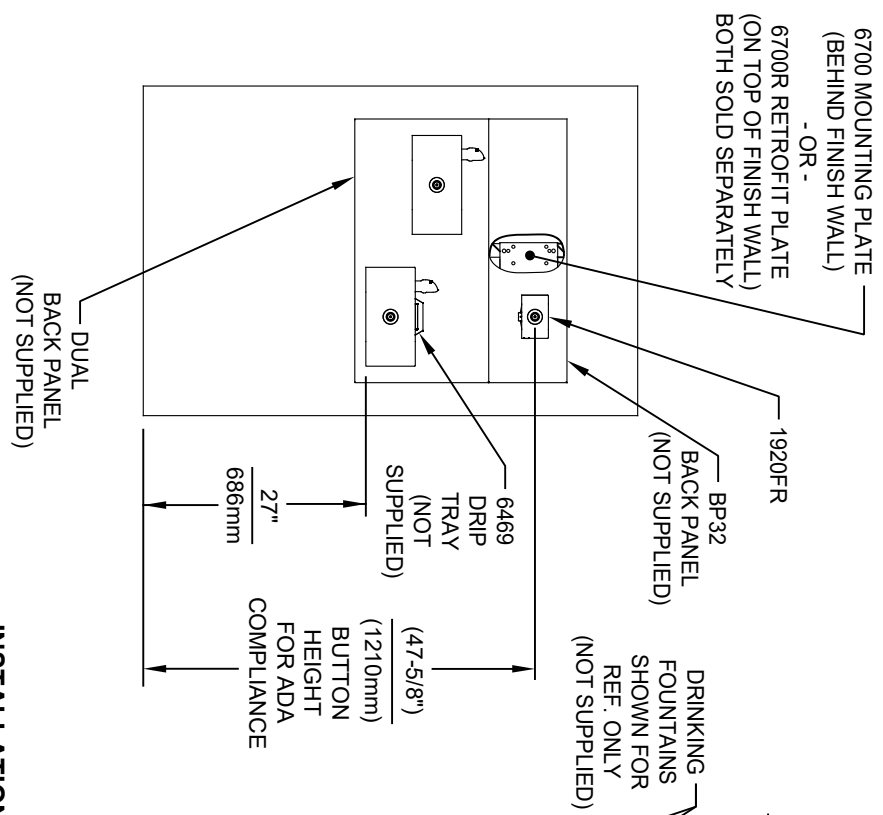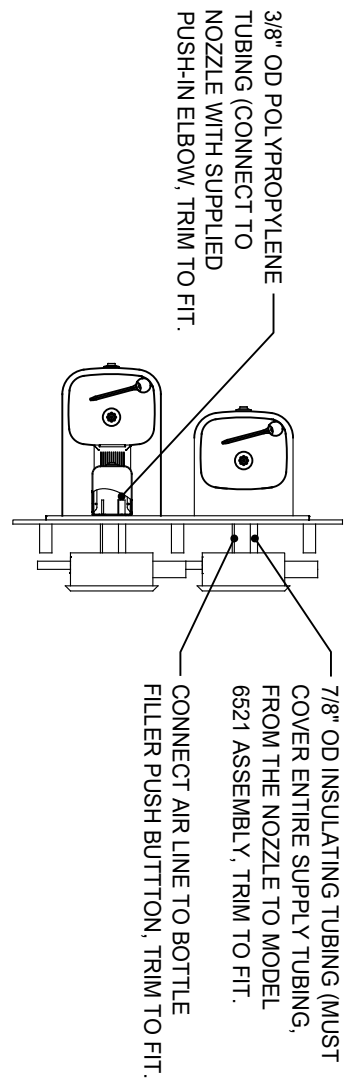


INSTALLATION SHOWN ABOVE HAWS MODEL 1119FR


**Haws®**

1456 KLEPPE LANE
SPARKS, NEVADA 89431
(775) 359-4712 FAX (775) 359-7424
E-MAIL: HAWS@HAWS.CO.COM
WEBSITE: WWW.HAWS.CO.COM


ECN NO. 5081	REVISED PER BY: FV	MODEL(S)	1920FR
DRAWN: MJ	DATE: 02/13/17	CHK'D: JS	
APPROVED: FV	DATE: 07/06/22	SCALE: N/A	DRAWING TYPE: INSTALLATION
SIZE: A			SHEET 3 OF 3
PART NUMBER 0510000491.D			REVISION 6

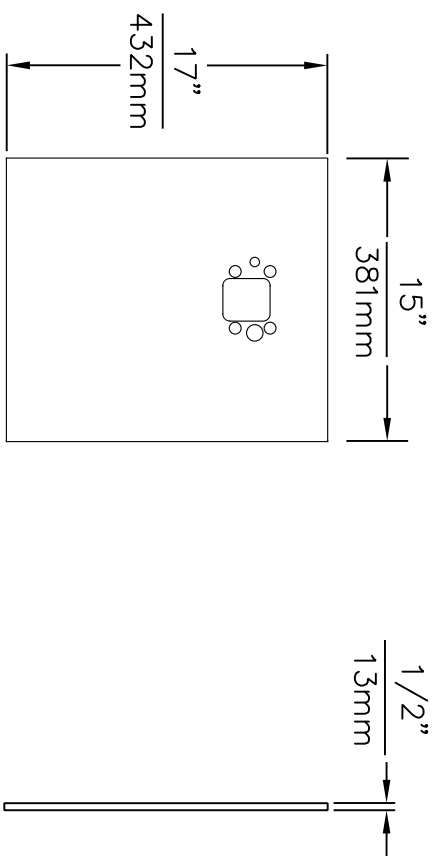

MODEL BP15 / BP15HPS

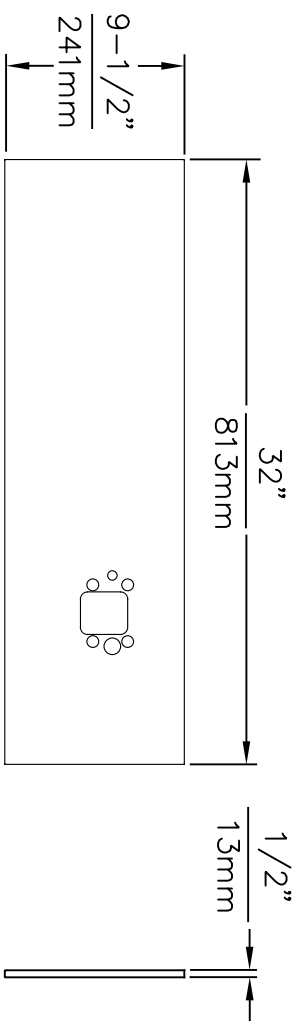


MODEL BP32 / BP32HPS / BP32W

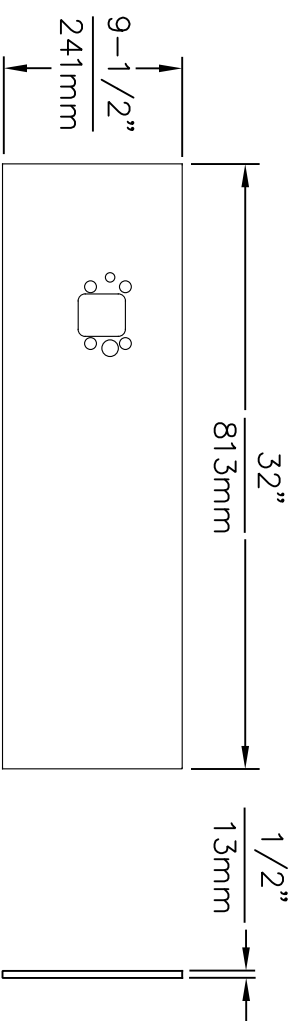

MODEL BP32R / BP32RW


- NOTES:
1. WHEN INSTALLING THIS UNIT, LOCAL, STATE OR FEDERAL CODES SHOULD BE ADHERED TO.

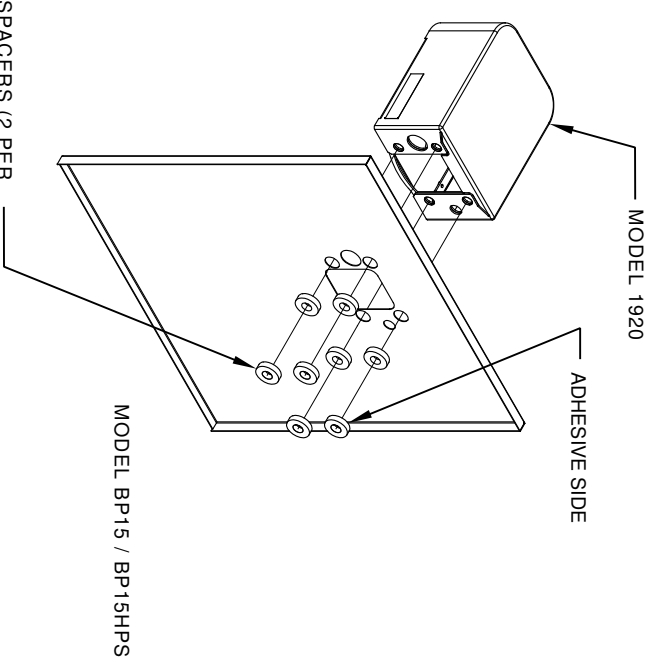

8 SPACERS (2 PER
MOUNTING BOLT IF
THE MOUNTING PLATE
IS INSTALLED BEHIND
THE FINISHED WALL.
USE 1 SPACER PER
BOLT FOR RETROFITS
WHERE THE MOUNTING
PLATE IS INSTALLED IN
FRONT OF THE FINISHED
WALL)



INSTALLATION OVER SINGLE FOUNTAIN

SHOWN FROM REAR

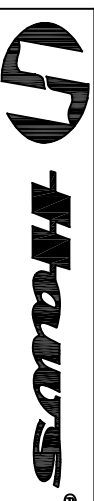

1456 KLEPPE LANE
SPARKS, NEVADA 89431
(775) 359-4712 FAX (775) 359-7424
E-MAIL: HAWS@HAWS.CO.COM
WEBSITE: WWW.HAWS.CO.COM


ECN NO. REVISED PER BY:	MODEL(S)
5081 ECN: 5172 MJ	DRAWING, BACK PANEL SPACER INST, BF
DRAWN: DATE: 06/27/16 FV	
APPROVED: DATE: 02/27/17	
SCALE: 1:1	DRAWING TYPE:
INSTALLATION	SIZE: A
SHEET 1 OF 2	REVISION: 2

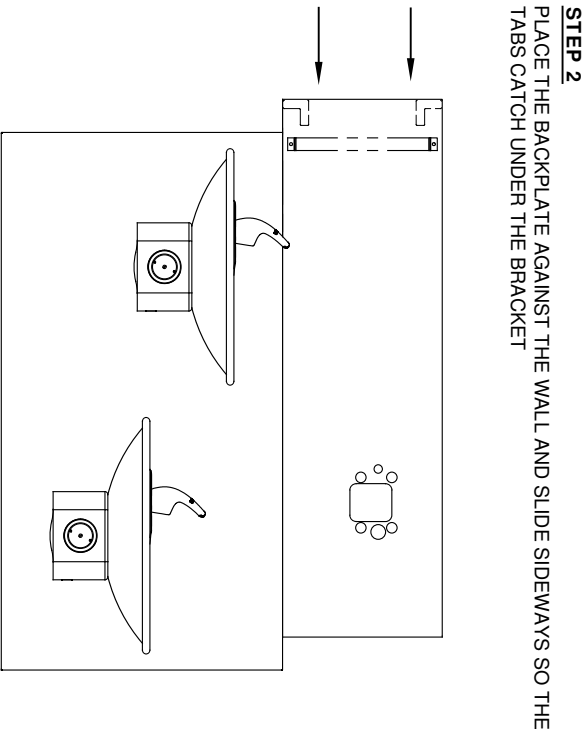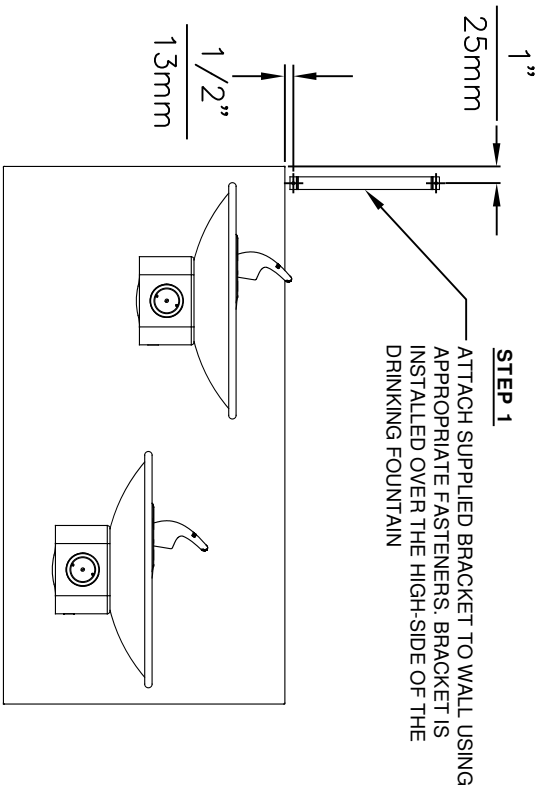


STEP 3

INSTALL THE BOTTLE FILLER PER THE INSTRUCTIONS SUPPLIED WITH THE UNIT

- NOTES:
1. WHEN INSTALLING THIS UNIT, LOCAL, STATE OR FEDERAL CODES SHOULD BE ADHERED TO.

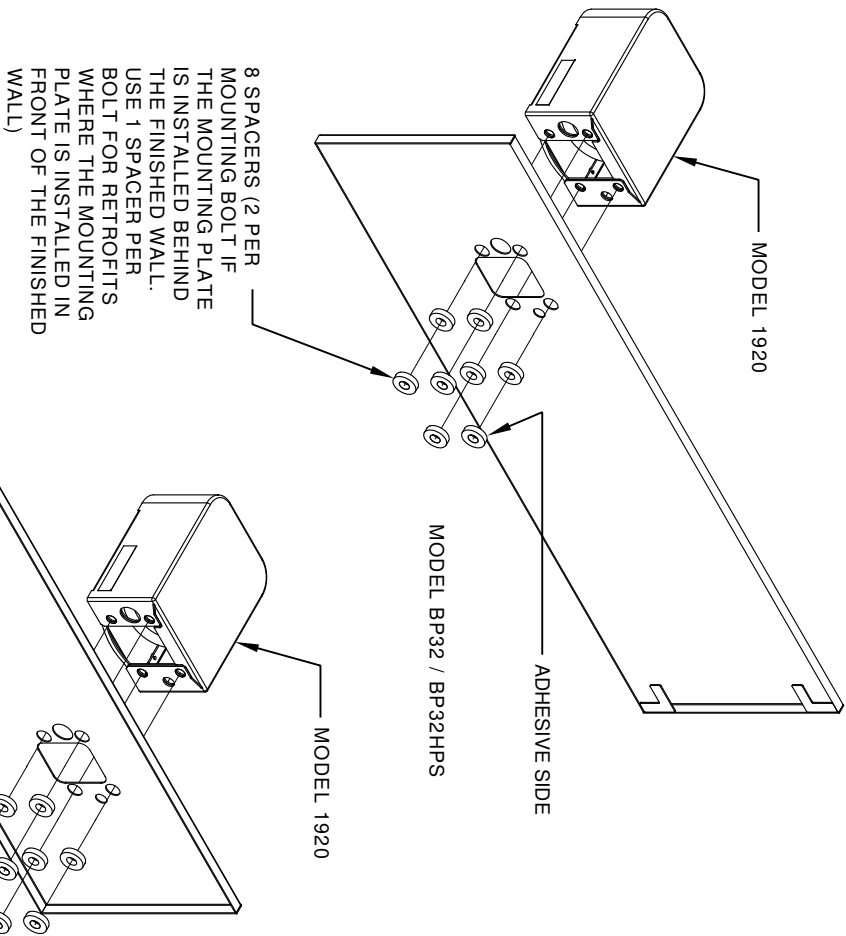

INSTALLATION OVER DOUBLE FOUNTAIN
SHOWN FROM REAR

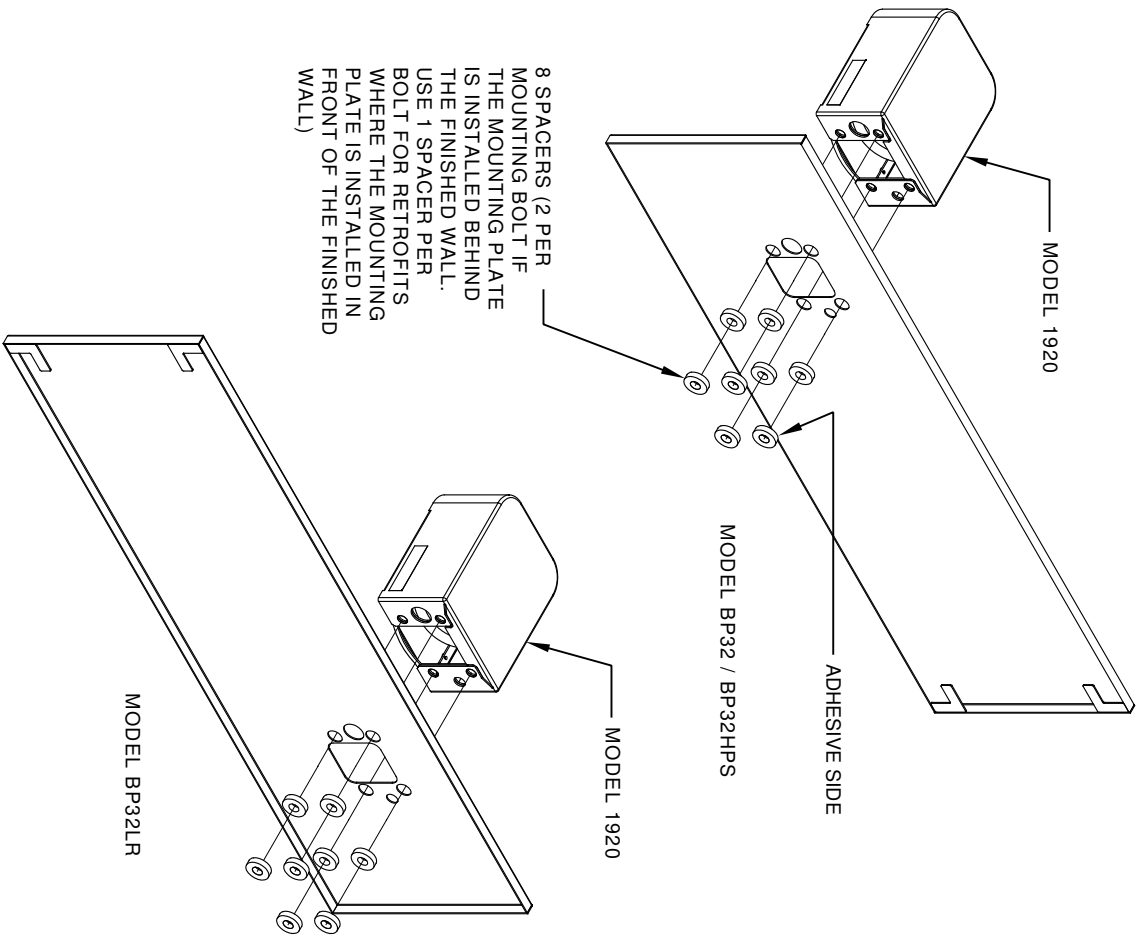

Haws

1456 KLEPPE LANE
SPARKS, NEVADA 89431
(775) 359-4712 FAX (775) 359-7424
E-MAIL: HAWS@HAWS.CO.COM
WEBSITE: WWW.HAWS.CO.COM

ECONO REVISED PERBY:		MODEL(S)	
5081	ECON. 5172	MA	
DRAWN:	DATE:	CHKD:	
MA	02/02/17	FV	
APPROVED:	DATE:	SCALE:	DRAWING TYPE:
FV	02/27/17	1:1	INSTALLATION
SIZE: A		SHEET 2 OF 2	
PART NUMBER		REVISION	
0510000493.D		2	