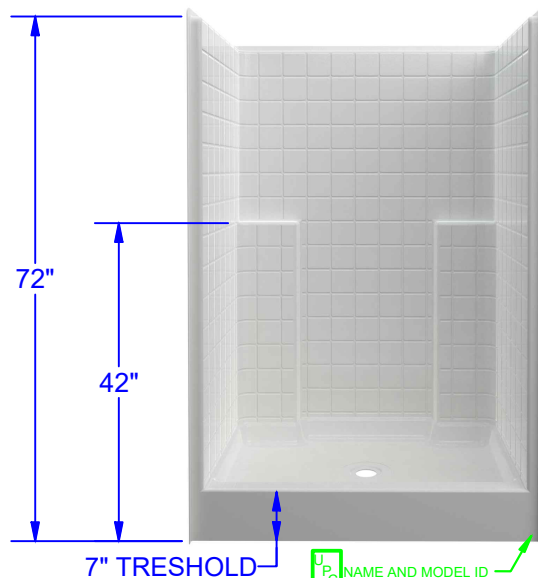
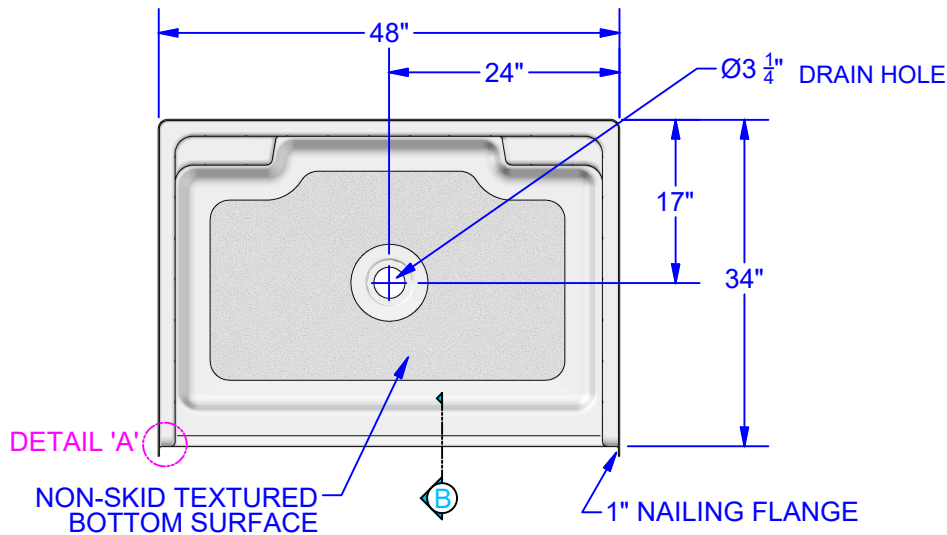


NOTES:

FEATURES:

- ETERNA TILE SURFACE APPEARANCE ON WALLS.
- SIDES AND BACK ARE REINFORCED FOR HANDICAP SEATS AND BARS
- NON-SKID TEXTURED BOTTOM SURFACE.
- INTEGRAL HYDROBERM FEATURE FORMS AN EFFECTIVE SPLASH GUARD ALONG THE TOP EDGE OF THE TUB/SHOWER ENCLOSURE.
- GREEN FRIENDLY TUBS AND SHOWERS: UTILIZING ADVANCED CHEMISTRY THAT YIELDS, HIGHER QUALITY, GREATER STRENGTH AND LOWER EMISSIONS.

TECHNICAL SPECS:

- GEL COAT THICKNESS .020" ± .005"
- 1ST LAMINATE, 125" NOMINAL THICKNESS
- BOTTOM IS REINFORCED WITH PERFORMANCE CORE TO MEET 300# LOAD TEST.
- 2ND LAMINATE COMPLETELY COVERS ALL AREAS.
- GRAB BAR REINFORCEMENTS ARE INSTALLED TO MEET REQUIREMENTS OF ANSI/ICC A117.1-2009 STANDARDS.
- SPECIFICATIONS SUBJECT TO CHANGE WITHOUT NOTICE.



UNIT PART NUMBERS		UNLESS OTHERWISE SPECIFIED TOLERANCES ARE AS FOLLOWS		 FIBER CARE BATHS, INC. 9832 Yucca Rd. Adelanto, CA 92301 Phone: 760-246-0019 Fax: 760-246-5189	
RIGHT HAND UNIT	LEFT HAND UNIT	DECIMAL:	FRACTIONAL:		
ES48-34	ES48-34	.XX = +.010 .XXX = +.005	$\frac{3}{8}$ ANGULAR: $\pm \frac{1}{2}^\circ$	TITLE:	
THE INFORMATION CONTAINED IN THIS DRAWING IS THE SOLE PROPERTY OF FIBER CARE BATHS, INC. ANY REPRODUCTION OR UNAUTHORIZED USE IN PART OR AS A WHOLE WITHOUT THE WRITTEN PERMISSION OF FIBER CARE BATHS, INC. IS STRICTLY PROHIBITED. PRODUCT CONFIGURATION, DIMENSIONS, STANDARD ACCESSORIES, MATERIALS COMPOSITION AND CONSTRUCTION ARE SUBJECT TO CHANGE WITHOUT NOTICE.		CAPACITY / OPERATING LEVEL:	GAL	SHOWER STALL, 3 WALL, ETERNA TILE	
		CAPACITY / OVERFLOW LEVEL:	GAL		
		APPROX. UNIT WEIGHT:	LBS	DRAWN: TBN	REV 1
		APPROX. SHIPPING WEIGHT:	LBS	SIZE: A	MODEL #: ES48-34
		DATE: 10/14/2018		SCALE: NTS	STATUS: IAPMO LISTED