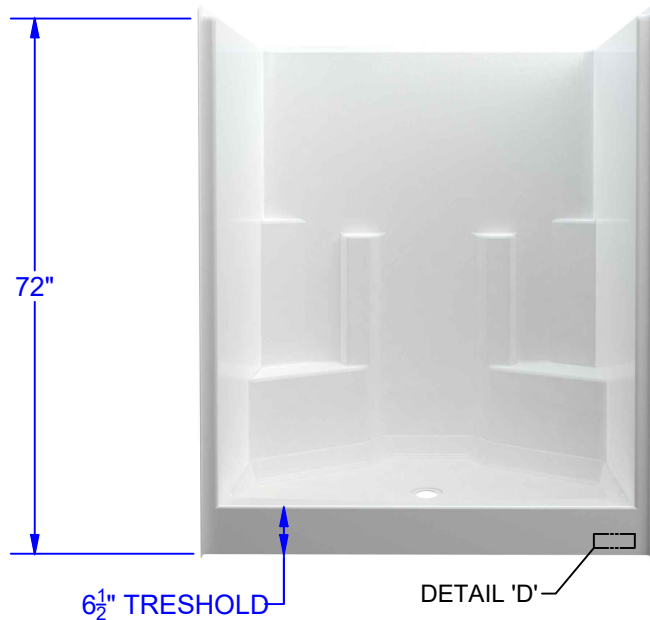
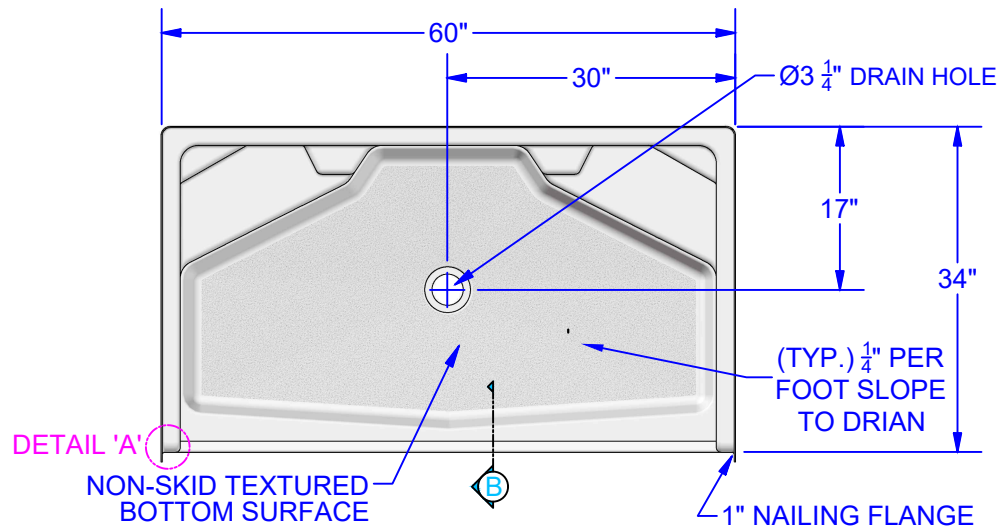


NOTES:

FEATURES:

- SMOOTH SURFACE APPEARANCE ON WALLS.
- NON-SKID TEXTURED BOTTOM SURFACE.
- INTEGRAL HYDROBERM FEATURE FORMS AN EFFECTIVE SPLASH GUARD ALONG THE TOP EDGE OF THE TUB/SHOWER ENCLOSURE.
- GREEN FRIENDLY TUBS AND SHOWERS: UTILIZING ADVANCED CHEMISTRY THAT YIELDS, HIGHER QUALITY, GREATER STRENGTH AND LOWER EMISSIONS.

TECHNICAL SPECS:

- GEL COAT THICKNESS .020" ± .005".
- 1ST LAMINATE .125" NOMINAL THICKNESS
- BOTTOM IS REINFORCED WITH WOOD TO MEET 300# LOAD TEST.
- 2ND LAMINATE COMPLETELY COVERS ALL AREAS.
- SPECIFICATIONS SUBJECT TO CHANGE WITHOUT NOTICE.



UNIT PART NUMBERS		UNLESS OTHERWISE SPECIFIED TOLERANCES ARE AS FOLLOWS			 FIBER CARE BATHS, INC.			9832 Yucca Rd. Adelanto, CA 92301 Phone: 760-246-0019 Fax: 760-246-5189							
RIGHT HAND UNIT	WS60-34WS	DECIMAL:	FRACTIONAL: $\pm \frac{3}{8}$ "	TITLE: SHOWER STALL, 3 WALL, WITH SEAT											
LEFT HAND UNIT		.XX =+.010 .XXX =+.005								ANGULAR: $\pm \frac{1}{2}^\circ$					
THE INFORMATION CONTAINED IN THIS DRAWING IS THE SOLE PROPERTY OF FIBER CARE BATHS, INC.. ANY REPRODUCTION OR UNAUTHORIZED USE IN PART OR AS A WHOLE WITHOUT THE WRITTEN PERMISSION OF FIBER CARE BATHS, INC. IS STRICTLY PROHIBITED. PRODUCT CONFIGURATION, DIMENSIONS, STANDARD ACCESSORIES, MATERIALS COMPOSITION AND CONSTRUCTION ARE SUBJECT TO CHANGE WITHOUT NOTICE.		CAPACITY / OPERATING LEVEL:		GAL		DRAWN: TBN				SIZE: A		MODEL #: WS60-34WS		REV 1	
		CAPACITY / OVERFLOW LEVEL:		GAL											
		APPROX. UNIT WEIGHT:		LBS											
		APPROX. SHIPPING WEIGHT:		LBS						DATE: 5/4/2019		SCALE: NTS		STATUS: IAPMO LISTED	