

SPECIFICATIONS

Model 6477 retrofit filter kit is used with the Haws 3600 series outdoor pedestal fountains and includes the 6428 filter, filter bracket and supply line parts. It is a carbon block filter cartridge with a service life of 1 year/3000-gallons (11356 L).

Tested and certified by CSA against NSF/ANSI Standard 42 for the reduction of chlorine (taste and odor) and against NSF/ANSI Standard 53 for the reduction of lead and cysts.

APPLICATIONS

This retrofit filter kit is designed specifically for the Haws outdoor models 3602, 3603, 3610, 3611 and 3612. (Not intended for freeze-resistant models)

PERFORMANCE DATA SHEET

IMPORTANT NOTICE: Read this Performance Data Sheet and compare the capabilities of this unit with your actual water treatment needs. It is recommended that, before purchasing a water treatment unit, you have your water supply tested to determine your actual water treatment needs.



Substance	Influent Challenge Concentration	Maximum Permissible Product Water Concentration mg/L or Reduction Requirement	Average Percent Reduction
Chlorine, Taste and Odor	2.0 mg/L $\pm$ 10%	$\geq$ 50%	>97.3%
Cyst Reduction	Minimum 50,000/L	99.95%	>99.99%
Lead 6.5 pH Reduction	0.15 mg/L $\pm$ 10%	0.010 mg/L	>99.7%
Lead 8.5 pH Reduction	0.15 mg/L $\pm$ 10%	0.010 mg/L	>99.7%

This filter has been tested according to NSF/ANSI 42/53 for the reduction of the substances listed. The concentration of the indicated substances in water entering the system was reduced to a concentration less than or equal to the permissible limit for water leaving the system, as specified in NSF/ANSI 42/53.

Testing was performed under standard laboratory conditions. The contaminants or other substances removed or reduced by this water treatment device are not necessarily in all users' water. Filter performance may vary based on local water conditions.

INSTALLATION INSTRUCTIONS


STEP 1: USE 2X SLOT-HEAD 10-32 X 1/2 SCREWS (SUPPLIED) TO SECURE FILTER BRACKET TO THREADED HOLES ON MOUNTING BRACKET (SUPPLIED).

STEP 2: USE 4X PHILLIPS-HEAD #10 X 12mm THREAD-CUTTING SCREWS (SUPPLIED) TO SECURE FILTER HEAD TO FILTER BRACKET. ORIENT DIRECTION OF FLOW ARROW TOWARDS FRONT OF PEDESTAL.

STEP 3: INSERT 2X 3/8" PUSH-CONNECT ELBOW FITTINGS (SUPPLIED) INTO FILTER HEAD (SUPPLIED). INSERT FULLY.

STEP 4: USE 2X TAMPER-RESISTANT 1/4-20 X 5/16 SCREWS (SUPPLIED) TO SECURE MOUNTING BRACKET SUB-ASSEMBLY (STEPS 1 - 3) TO PEDESTAL. USE THREADED HOLES SHOWN.

REFERENCE COMPLETE 6477 FILTER BRACKET MOUNTING ASSEMBLY (SHOWN ON SHEET 2) FOR FINISHED INSTALLATION AS RETROFITTED ON AN EXISTING CUSTOMER UNIT OR A NEW INSTALLATION.

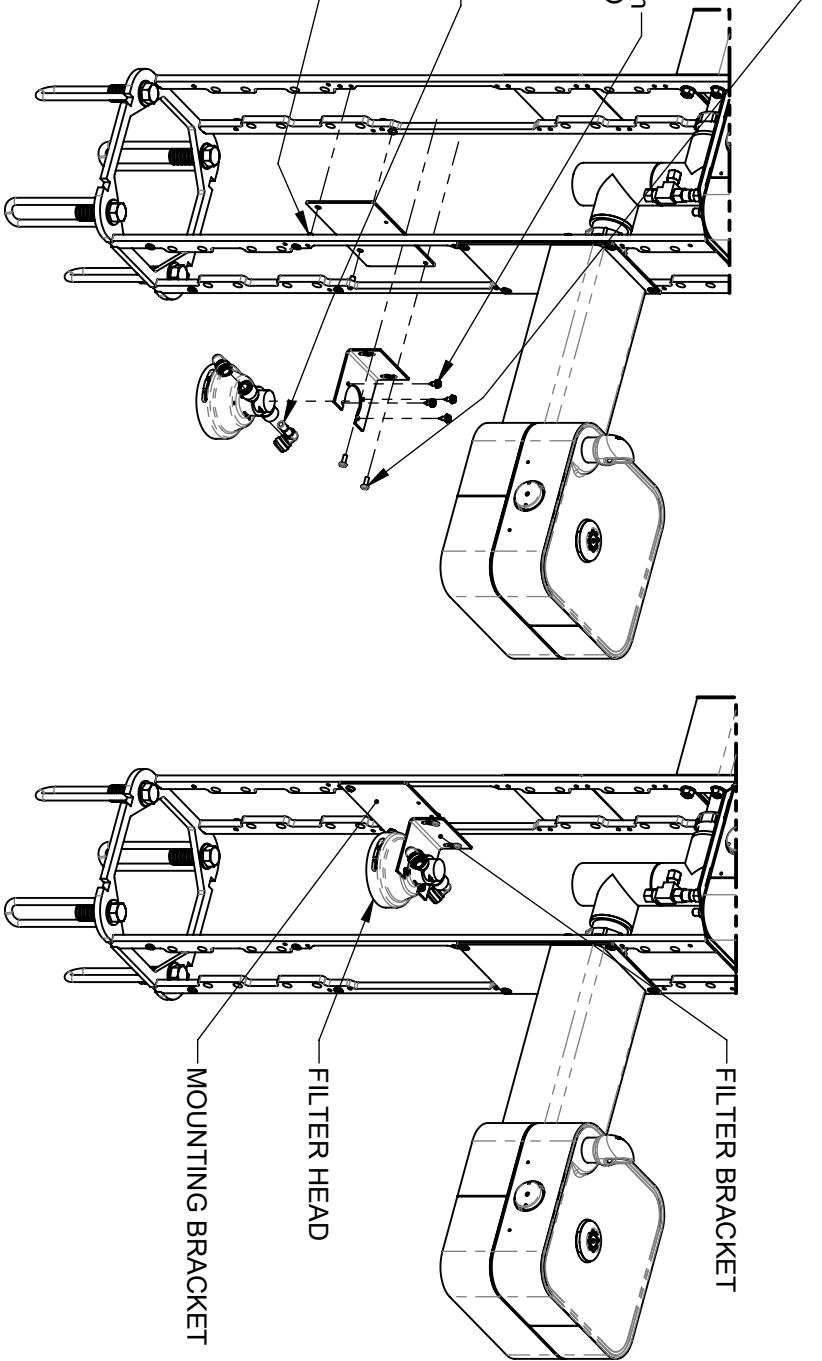


6477 FILTER BRACKET MOUNTING INSTRUCTIONS
(PEDESTAL SIDES, DRAIN HIDDEN FOR CLARITY)

6477 FILTER HEAD/BRACKET MOUNTING (ASSEMBLED)
(PEDESTAL SIDES, DRAIN HIDDEN FOR CLARITY)

NOTES:


1. FOR NEW INSTALLATIONS USING BASE MODEL "F" SERIES UNITS (3612F SHOWN FOR REF. ONLY) - 6477 FILTER AND MOUNTING HARDWARE CAN BE INSTALLED BEFORE OR AFTER DRAIN INSTALLATION.
2. FOR RETROFIT INSTALLATIONS ON EXISTING UNITS (MODELS 3602, 3610, 3611 OR 3612) - 6477 FILTER AND MOUNTING HARDWARE CAN BE INSTALLED WITHOUT CHANGING EXISTING DRAIN PIPE. SEE SHEET 2 FOR DETAILS.
3. THIS FILTER KIT (3000-GALLON CAPACITY) IS TO BE USED ON NEW INSTALLATIONS WITH MODELS 3602F, 3610F, 3611F AND 3612F, AS WELL AS FOR RETROFITTING EXISTING MODELS 3602, 3610, 3611 AND 3612. **NOTE: SEE SHEET 3 FOR OPTIONAL OWNER-PROVIDED FILTER INSTALLATION INSTRUCTIONS.**

		1455 KLEPPE LANE SPARKS, NEVADA 89431 (775) 359-4712 FAX (775) 359-7424 E-MAIL: HAWS@HAWS.CO.COM WEBSITE: WWW.HAWS.CO.COM	
		PART NUMBER 0510002018.D	
		REVISION 2	
		SHEET 1 OF 3	
ECN: 5719	REV. ECN: 5724	BY: B.M.	MODEL(S) 6477
DRAWN: S.M.	DATE: 08/05/21	CHK'D: T.V.	
APPROVED:	DATE:	SCALE: 1:10	DRAWING TYPE: INSTALLATION
		SIZE: A	

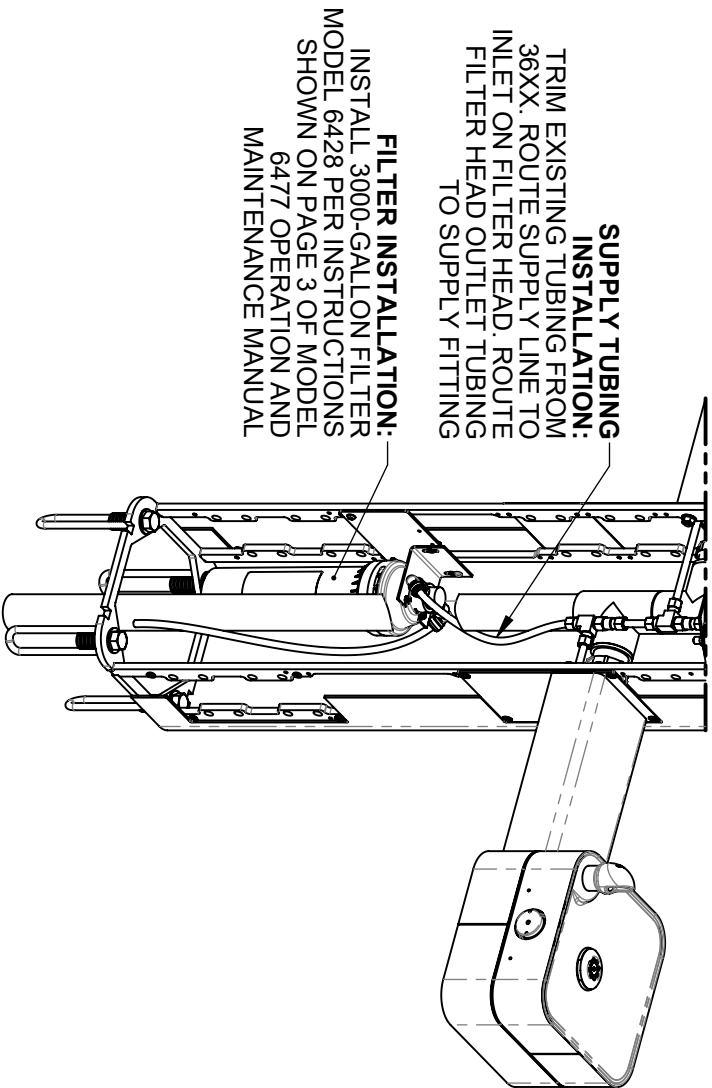

6477 FILTER AND SUPPLY LINE INSTRUCTIONS
PEDESTAL SIDES HIDDEN FOR CLARITY

6477 FILTER MOUNTING KIT SHOWN ON MODEL 3612/3612F FOR REFERENCE (ONLY). INSTALLATION INSTRUCTIONS APPLY TO EITHER NEW OR RETROFIT APPLICATIONS USING THE SUPPLIED 3000-GALLON CAPACITY FILTER SHOWN (THE SUPPLIED 1-1/2" X 3" PVC PIPE AND 45° PVC ELBOWS (QTY. 2) ARE NOT REQUIRED FOR THIS SPECIFIC APPLICATION). SEE SHEET 3 FOR OPTIONAL OWNER-PROVIDED FILTER INSTALLATION INSTRUCTIONS.

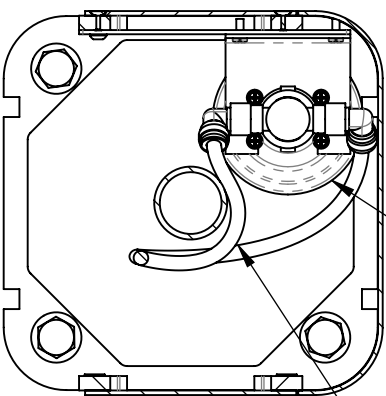


6477 FILTER ASSEMBLY (3000-GALLON CAPACITY) CAN BE INSTALLED WITH DRAIN IN PLACE

ROUTE SUPPLY TUBING AROUND DRAIN AS NEEDED.



1455 KLEPPE LANE
SPARKS, NEVADA 89431
(775) 359-4712 FAX (775) 359-7424
E-MAIL: HAWS@HAWS.CO.COM
WEBSITE: WWW.HAWS.CO.COM

ECN	REV/ECN	BY	MODEL(S)	PART NUMBER
5719	5724	BJM	6477	0510002018.D
DRAWN	DATE	CHK'D		REVISION
SJM	06/05/21	TV		2
APPROVED	DATE	SCALE	1:10	DRAWING TYPE
		INSTALLATION	SIZE	A
				SHEET 2 OF 3

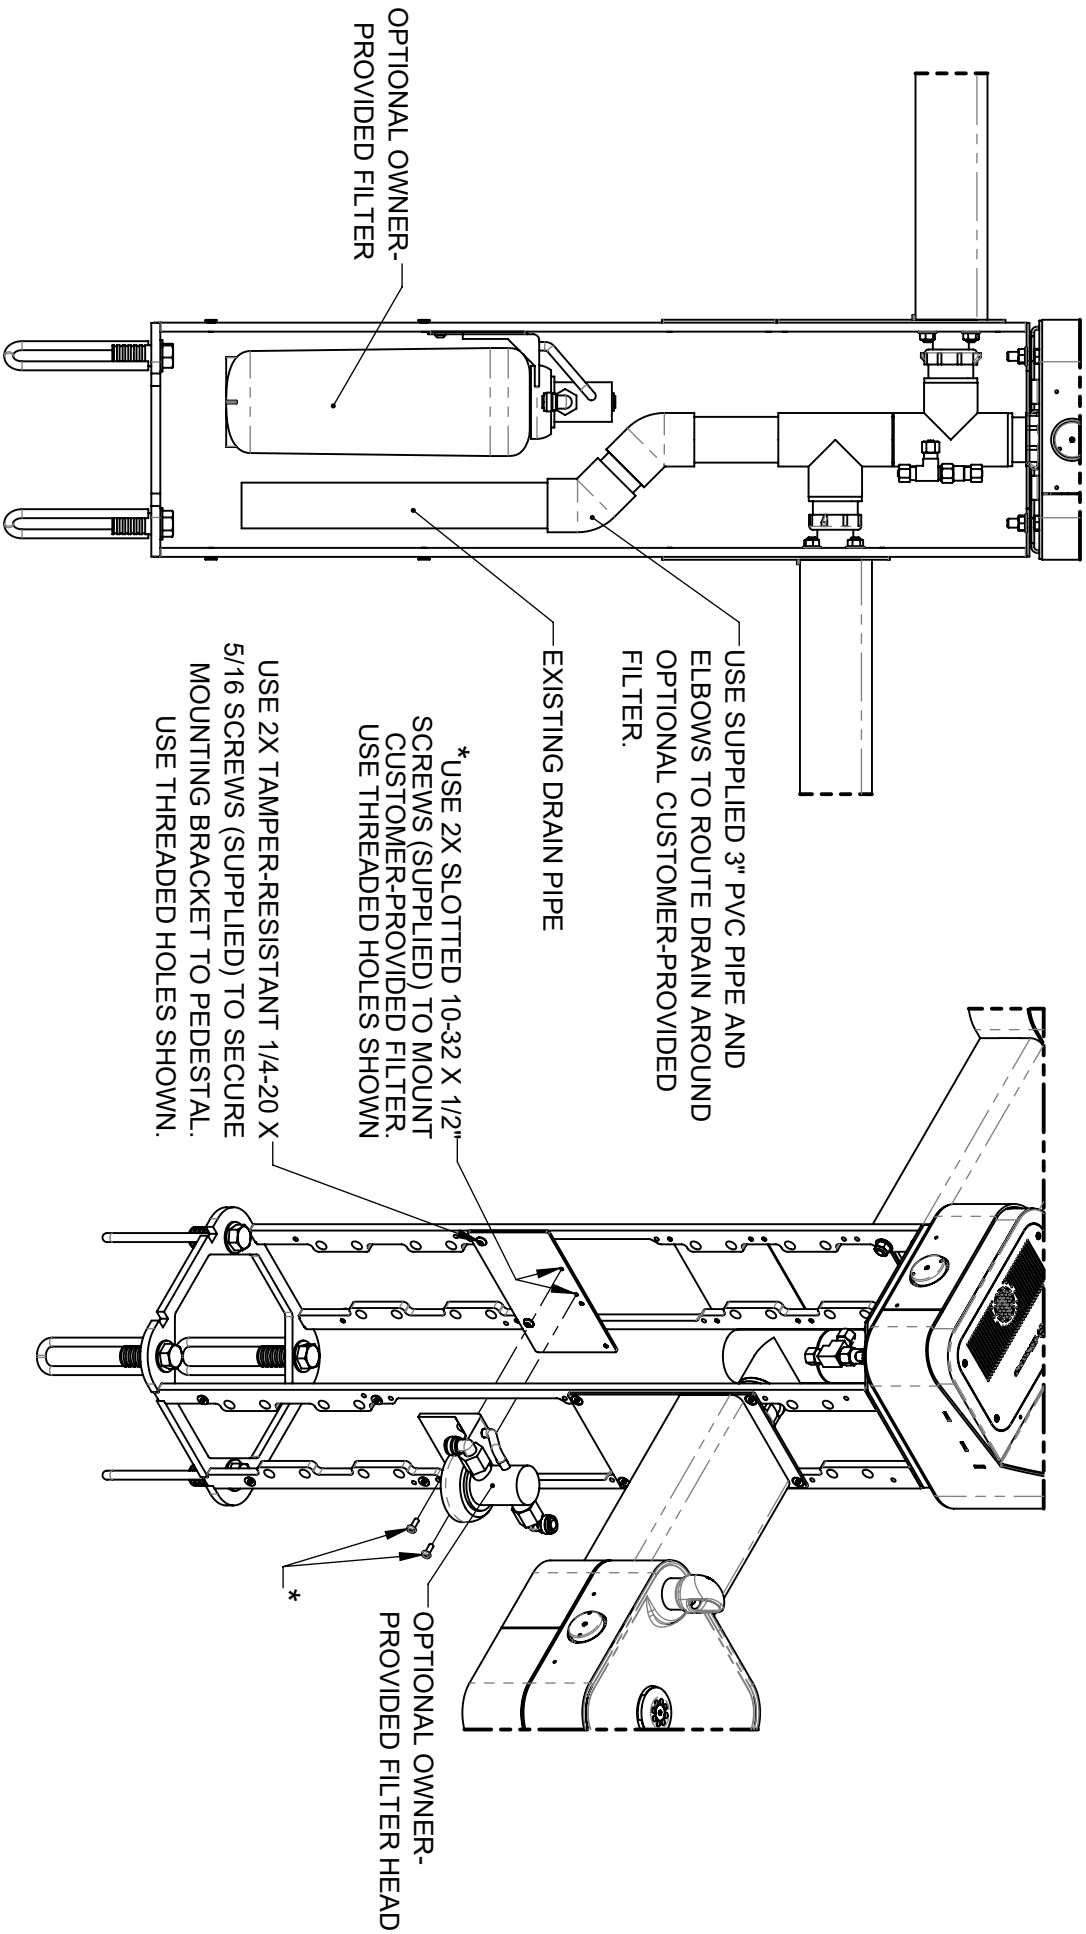

INSTRUCTIONS FOR OPTIONAL OWNER-PROVIDED FILTER.

NOTE: MOUNTING BRACKET, 1-1/2" X 3" PVC PIPE AND 45° PVC ELBOWS (QTY. 2) SUPPLIED WITH 6477 FILTER MOUNTING KIT ARE REQUIRED (SHOWN ON MODEL 3612/3612F FOR REFERENCE ONLY).

INSTALLATION INSTRUCTIONS APPLY TO EITHER NEW OR RETROFIT APPLICATIONS. SEE SHEETS 1 AND 2 FOR STANDARD FILTER (3000-GALLON CAPACITY) INSTALLATION INSTRUCTIONS.



1455 KLEPPE LANE
SPARKS, NEVADA 89431
(775) 359-4712 FAX (775) 359-7424
E-MAIL: HAWS@HAWS.CO.COM
WEBSITE: WWW.HAWS.CO.COM

ENCL	REV/ENCL	BY	MODEL(S)
5719	5724	BJM	6477
DRAWN	DATE	CHKD	
SJM	06/05/21	TV	
APPROVED	DATE		
SCALE	1/24	DRAWING TYPE	INSTALLATION
SIZE	A		
PART NUMBER			
0510002018.D			
REVISION			
2			
SHEET	3 OF 3		